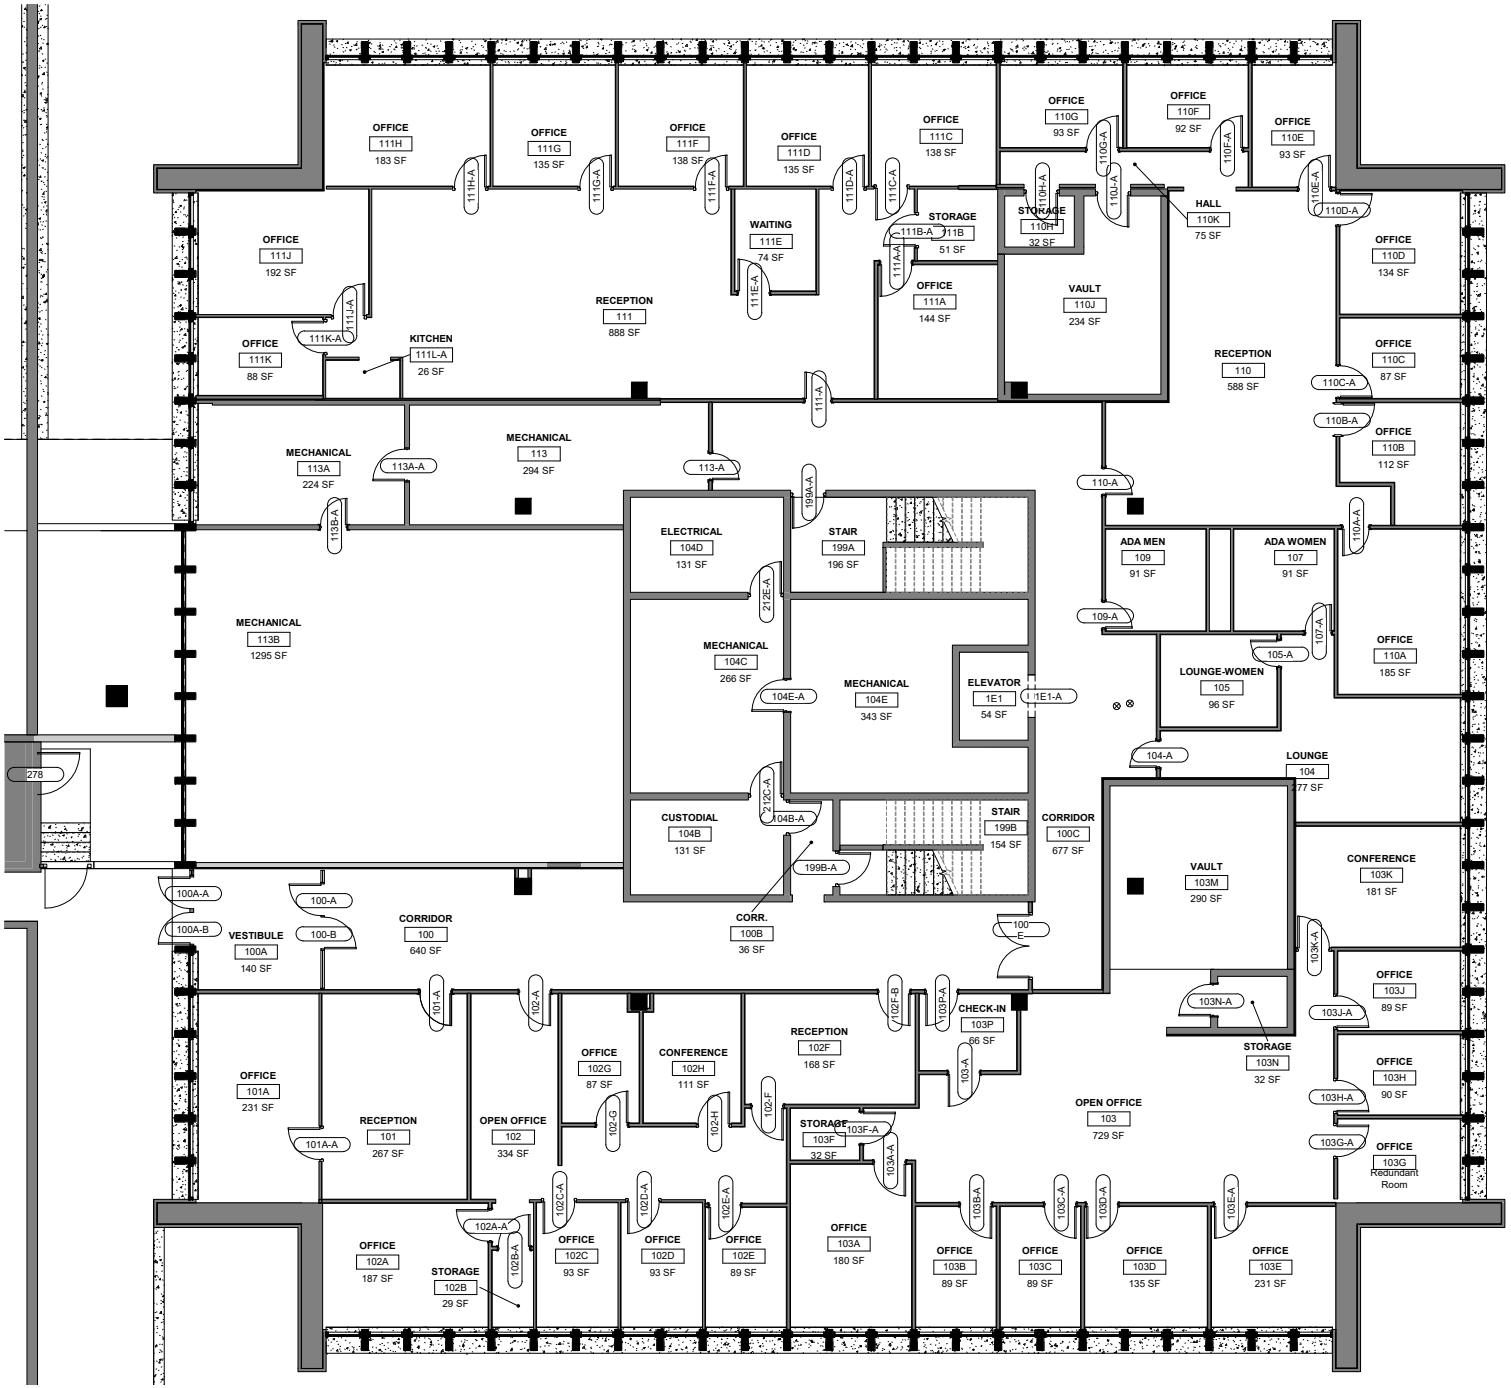

WEBER STATE UNIVERSITY
Facilities Management

Level One Floor Plan

No Scale

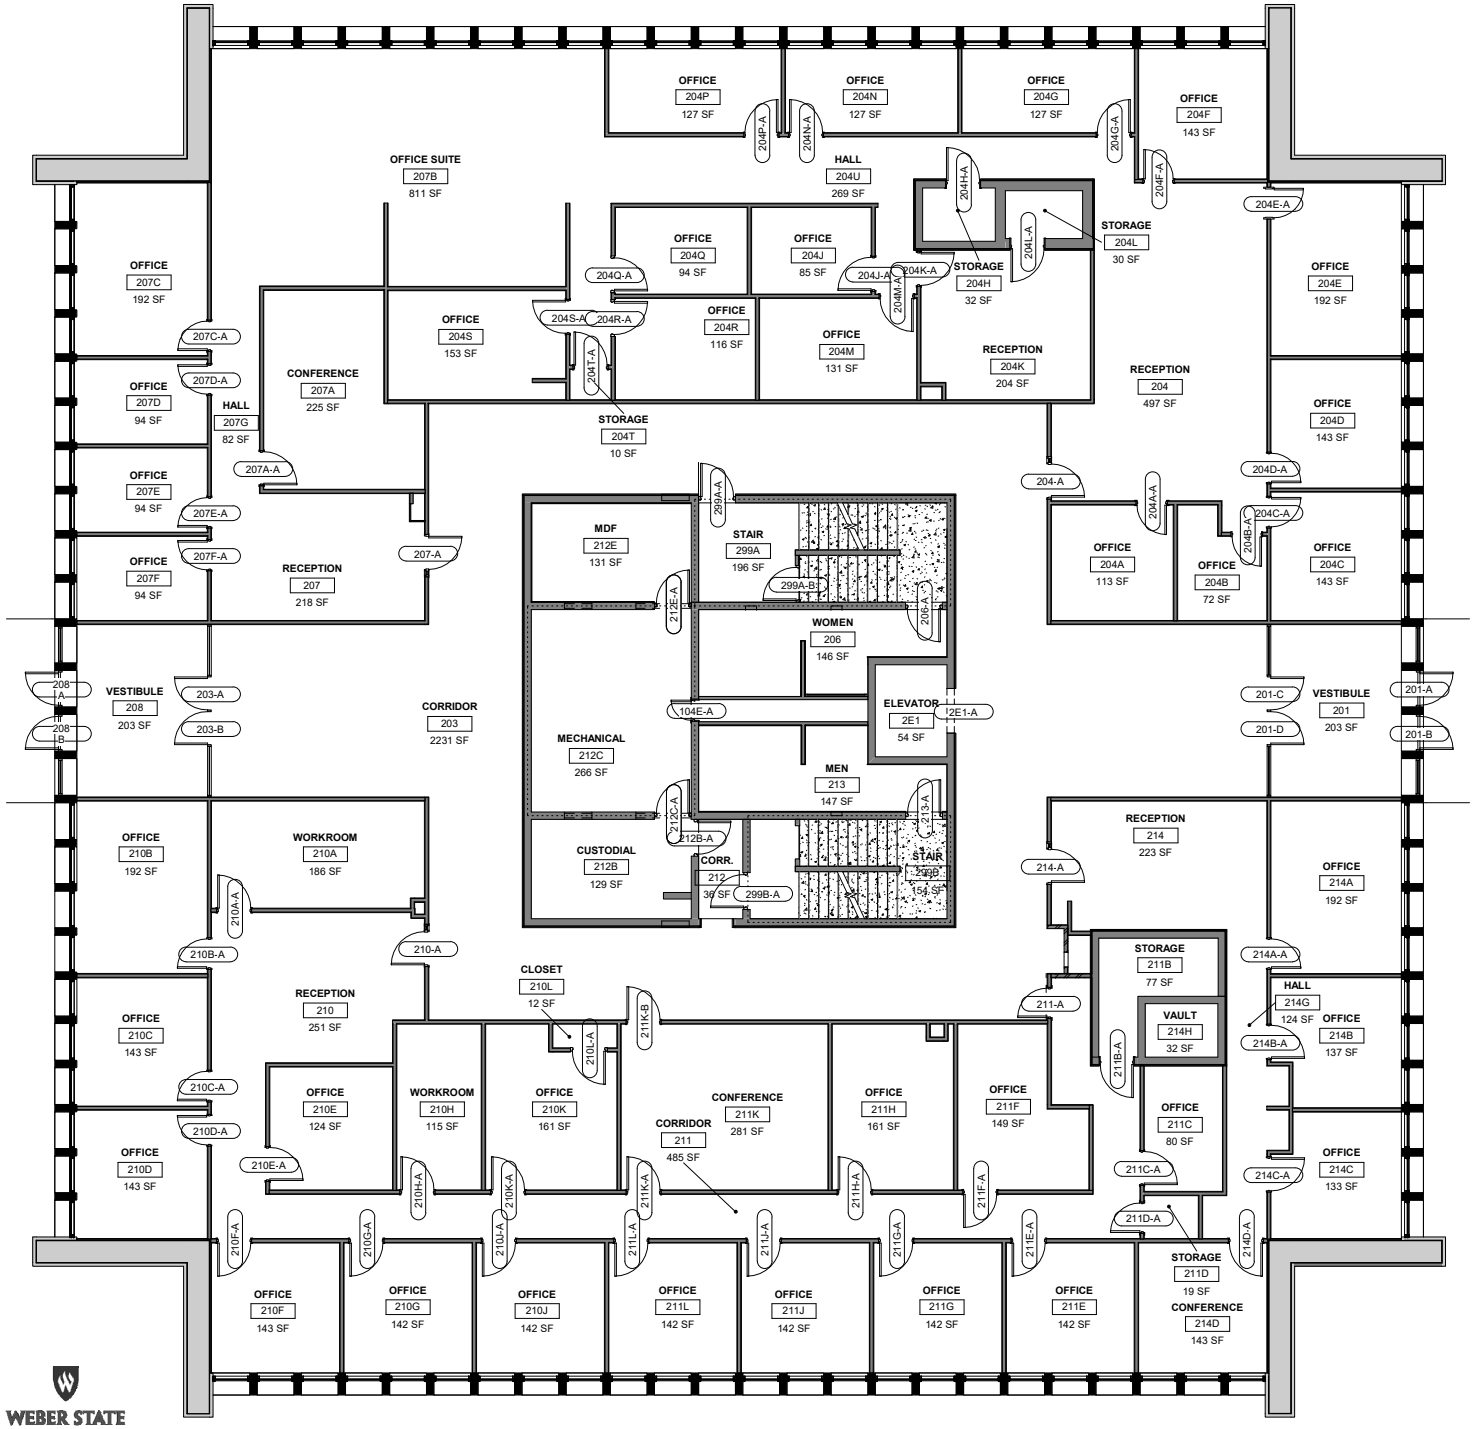

WEBER STATE UNIVERSITY
Facilities Management

Level Two Floor Plan

No Scale

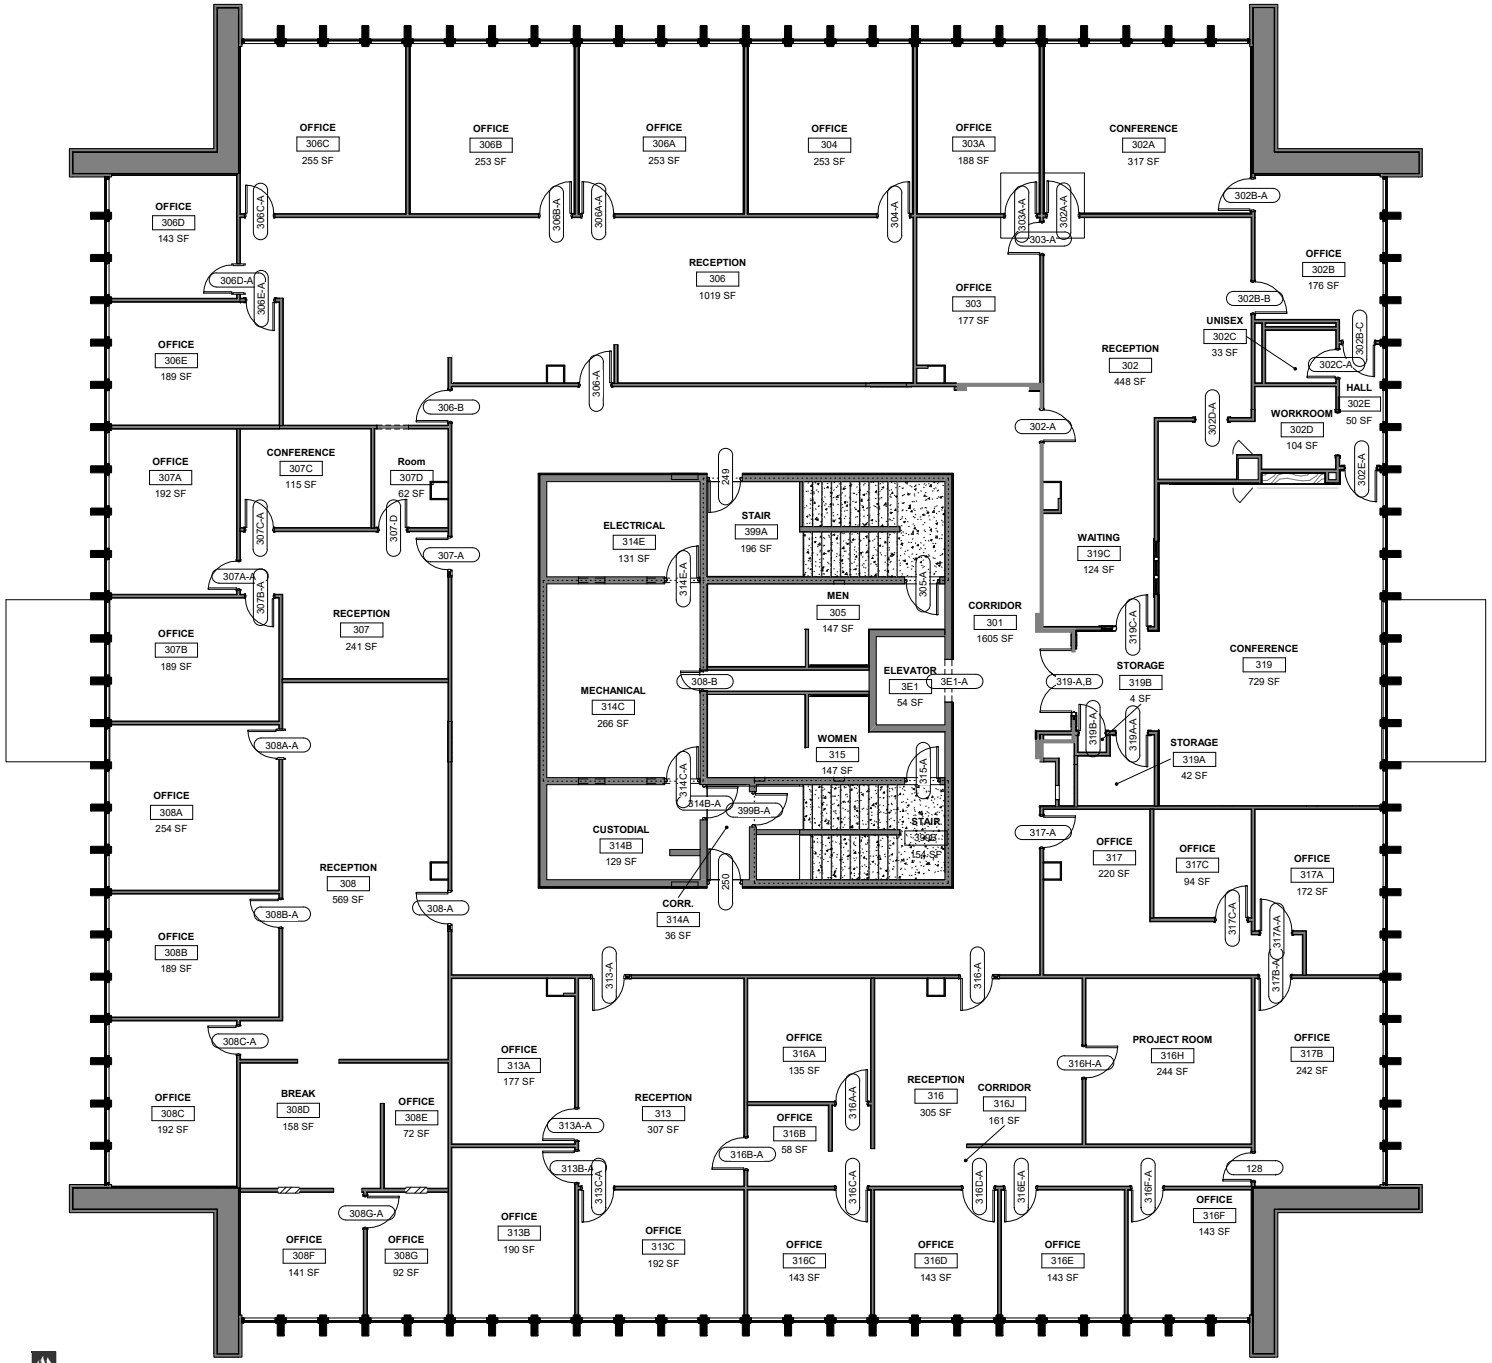

WEBER STATE UNIVERSITY
Facilities Management

Level Three Floor Plan

No Scale